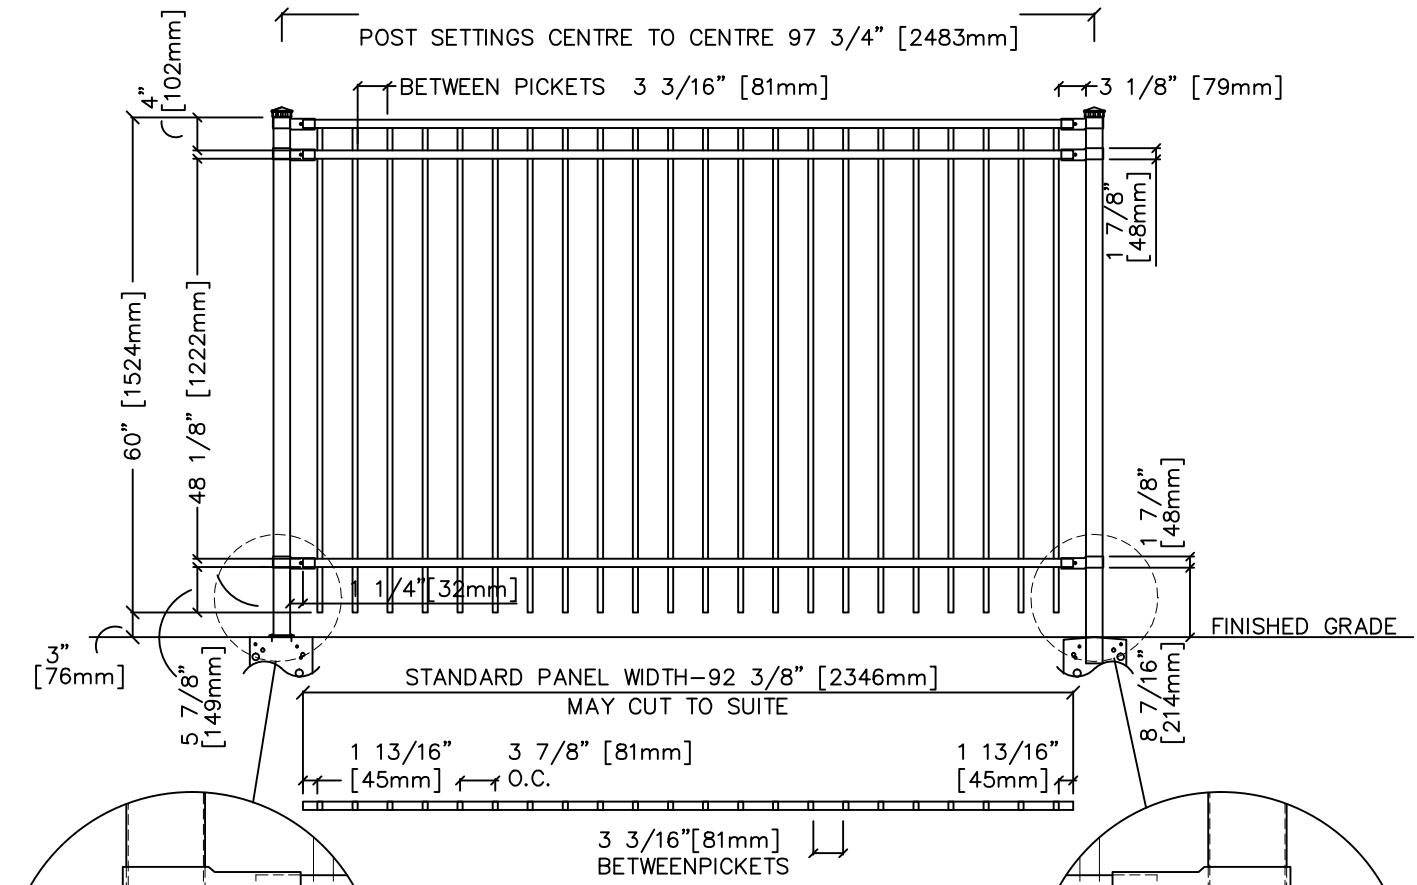

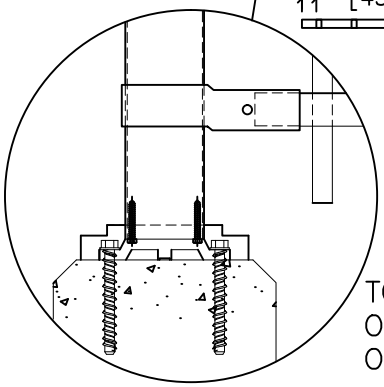

TOP MOUNTED ON CONCRETE OR WOOD

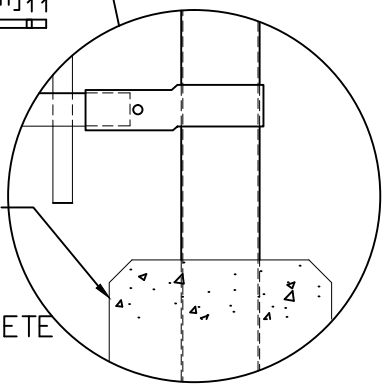

EMBEDED IN CONCRETE

SPECIFICATIONS:

POSTS, RAILS: & PICKETS	COLD FORMED STEEL TUBING
FINISH:	INTERIOR AND EXTERIOR GALVALUME COATING CHROMATE CONVERSION COATING ELECTROSTATICALLY APPLIED THERMALLY BONDED POLYESTER POWDER COATING MINUMIN FILM THICKNESS 2.5 MILS
POST CAPS:	PYRAMID OR BALL
POSTS:	51mm x 51mm(2"x 2") x 14 GAUGE STANDARD POST SPACING 2483mm (97 3/4") C/C
PICKETS:	16mm x 16mm (5/8" x 5/8") 18 GAUGE
RAILS:	25mm x 25mm (1" x 1") 14 GAUGE
FITTINGS:	15 GAUGE STAMPED FORGED FACTORY FINISH
WELDS:	STAINLESS STEEL

STANDARD PANEL HEIGHTS:
1300mm (52"), 1550mm(64")

STANDARD PANEL WIDTH:
2346mm (92 3/8"")

STANDARD GATE OPENINGS INSIDE POSTS:
975mm (39"), 1175mm (47")
1550mm (62")

COLOURS:
STANDARD–HIGH GLOSS: BLACK & WHITE
OPTIONS–FENCE BROWN, FENCE GREEN
CUSTOM COLOURS AVAILABLE UPON REQUEST

WARRANTY: 5 YEAR "WORRY FREE"

COMMENTS:

ARCHITECTURAL FENCE & RAILINGS

TITLE:

IRON FENCES STYLE AF–I5

DRAWING No. AF–I5

CHK'D:

DATE: MAR.6/2020

ARCHITECTURAL FENCE & RAILINGS, 270 PENNSYLVANIA AVENUE, UNIT#1, CONCORD, ONTARIO L4K 3Z7 www.architecturalfenceandrailings.ca TEL: 905 362–8096